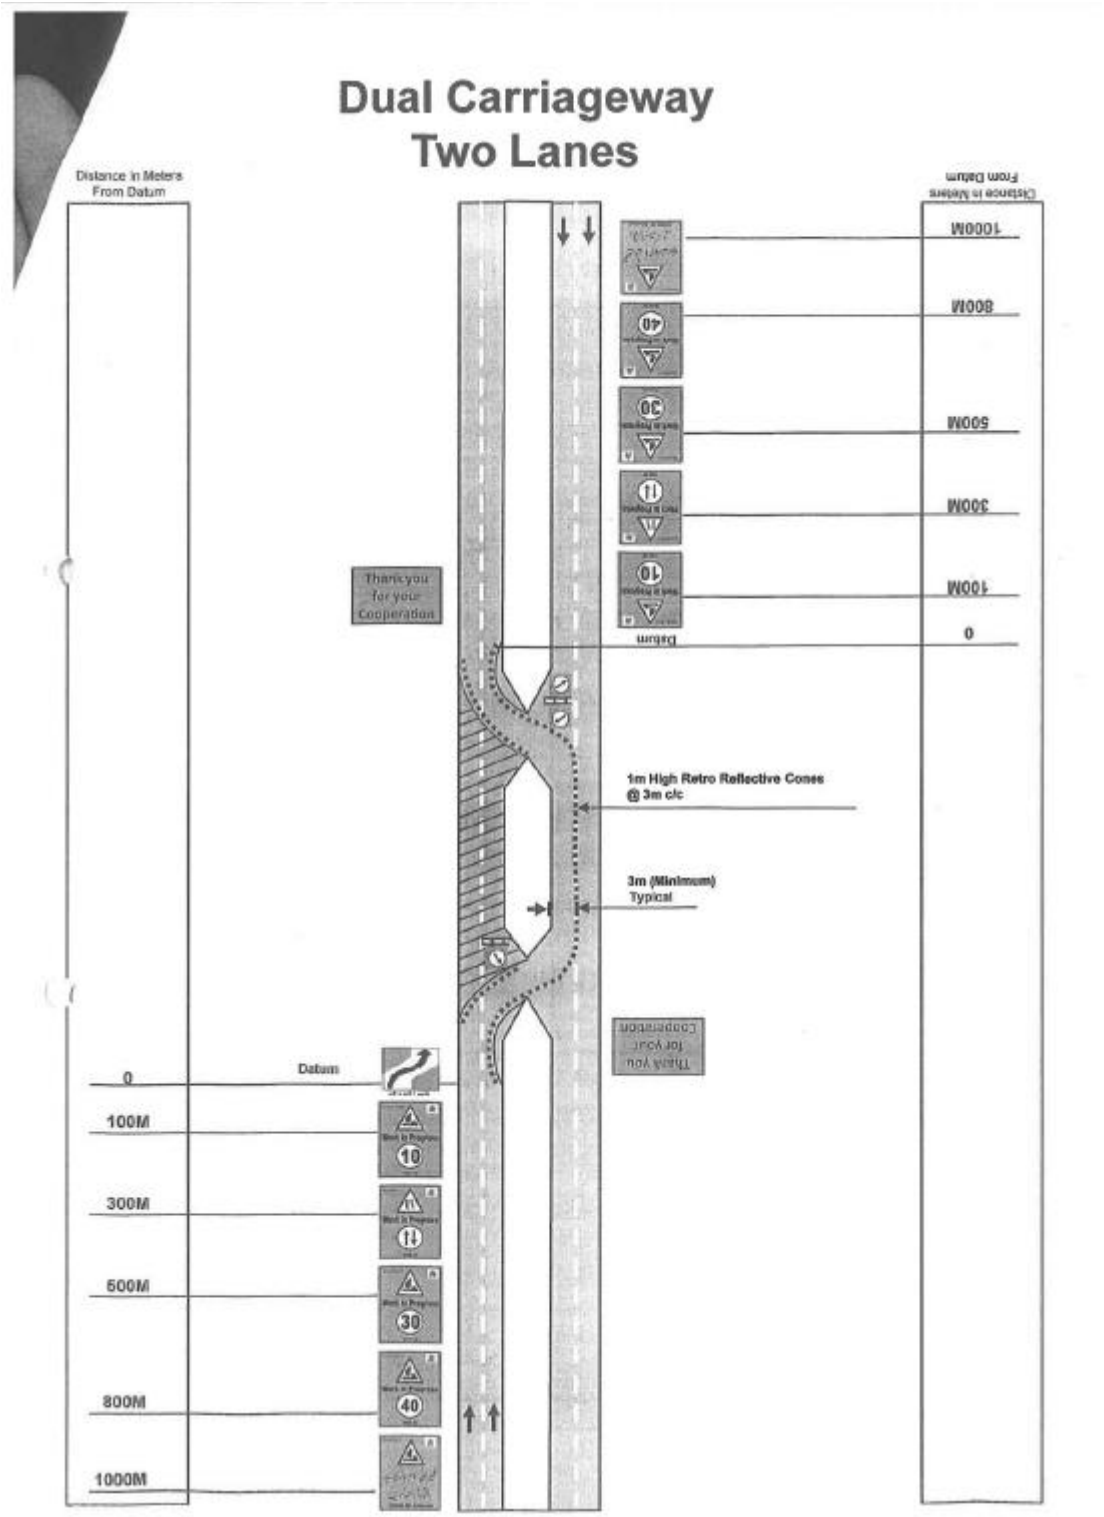
Dual Carriageway
Two Lanes
Distance in Meters
From Datum
Thank you
for your
Cooperation
1m High Retro Reflective Cones
@ 3m c/c
3m (Minimum)
Typical
Datum
0
100M
300M
500M
800M
1000M

Single Carriageway Road
Two Lanes
(One Lane Closed)

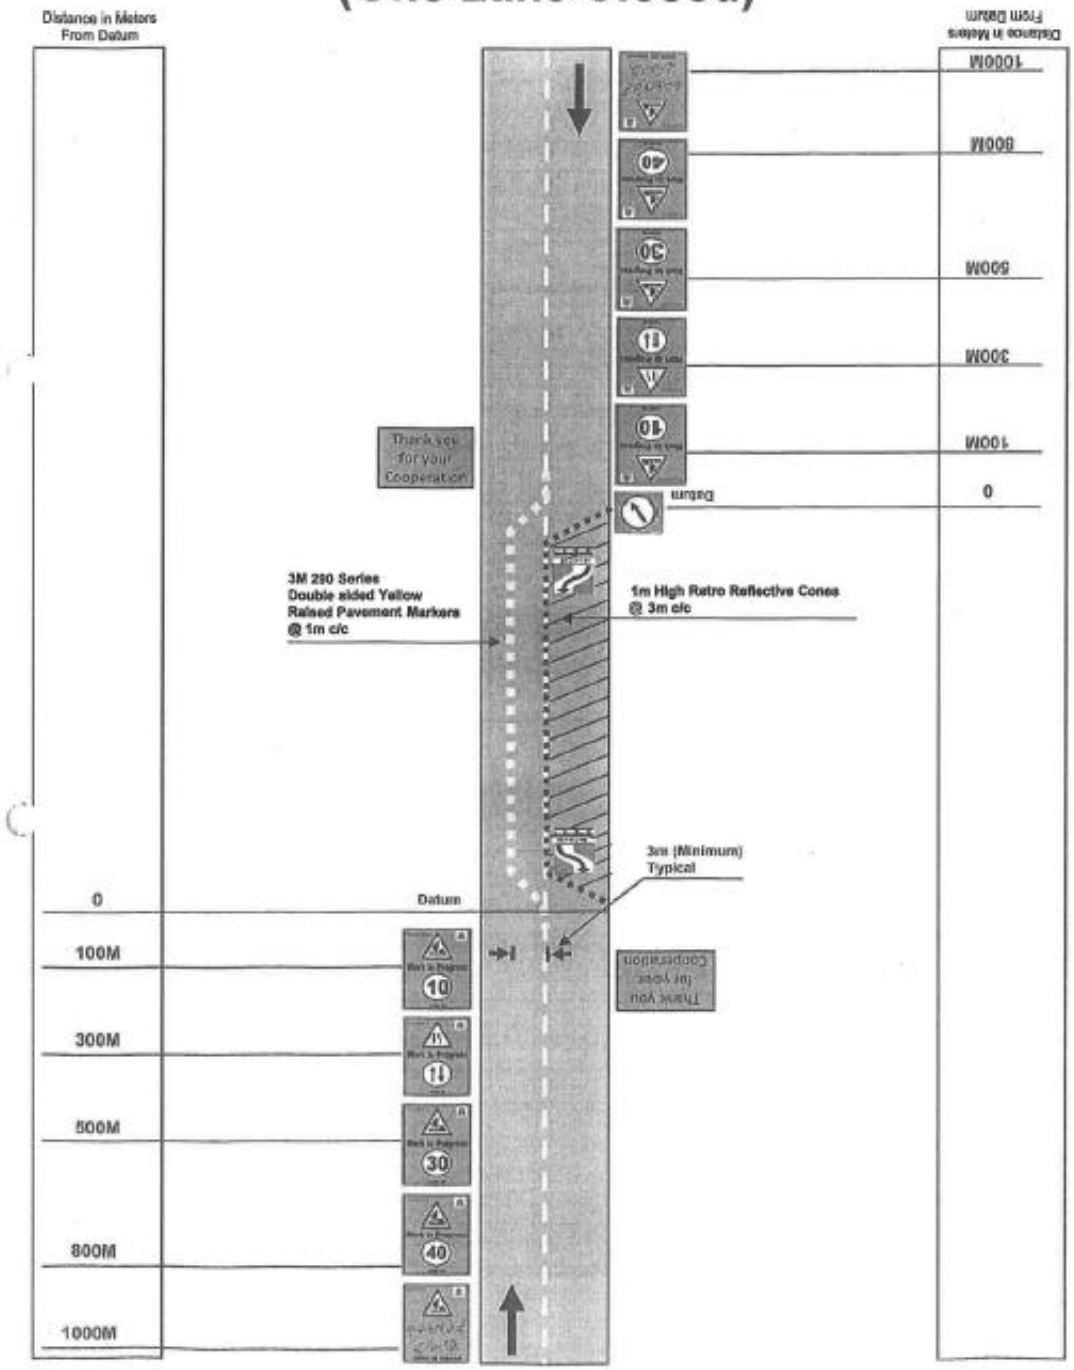

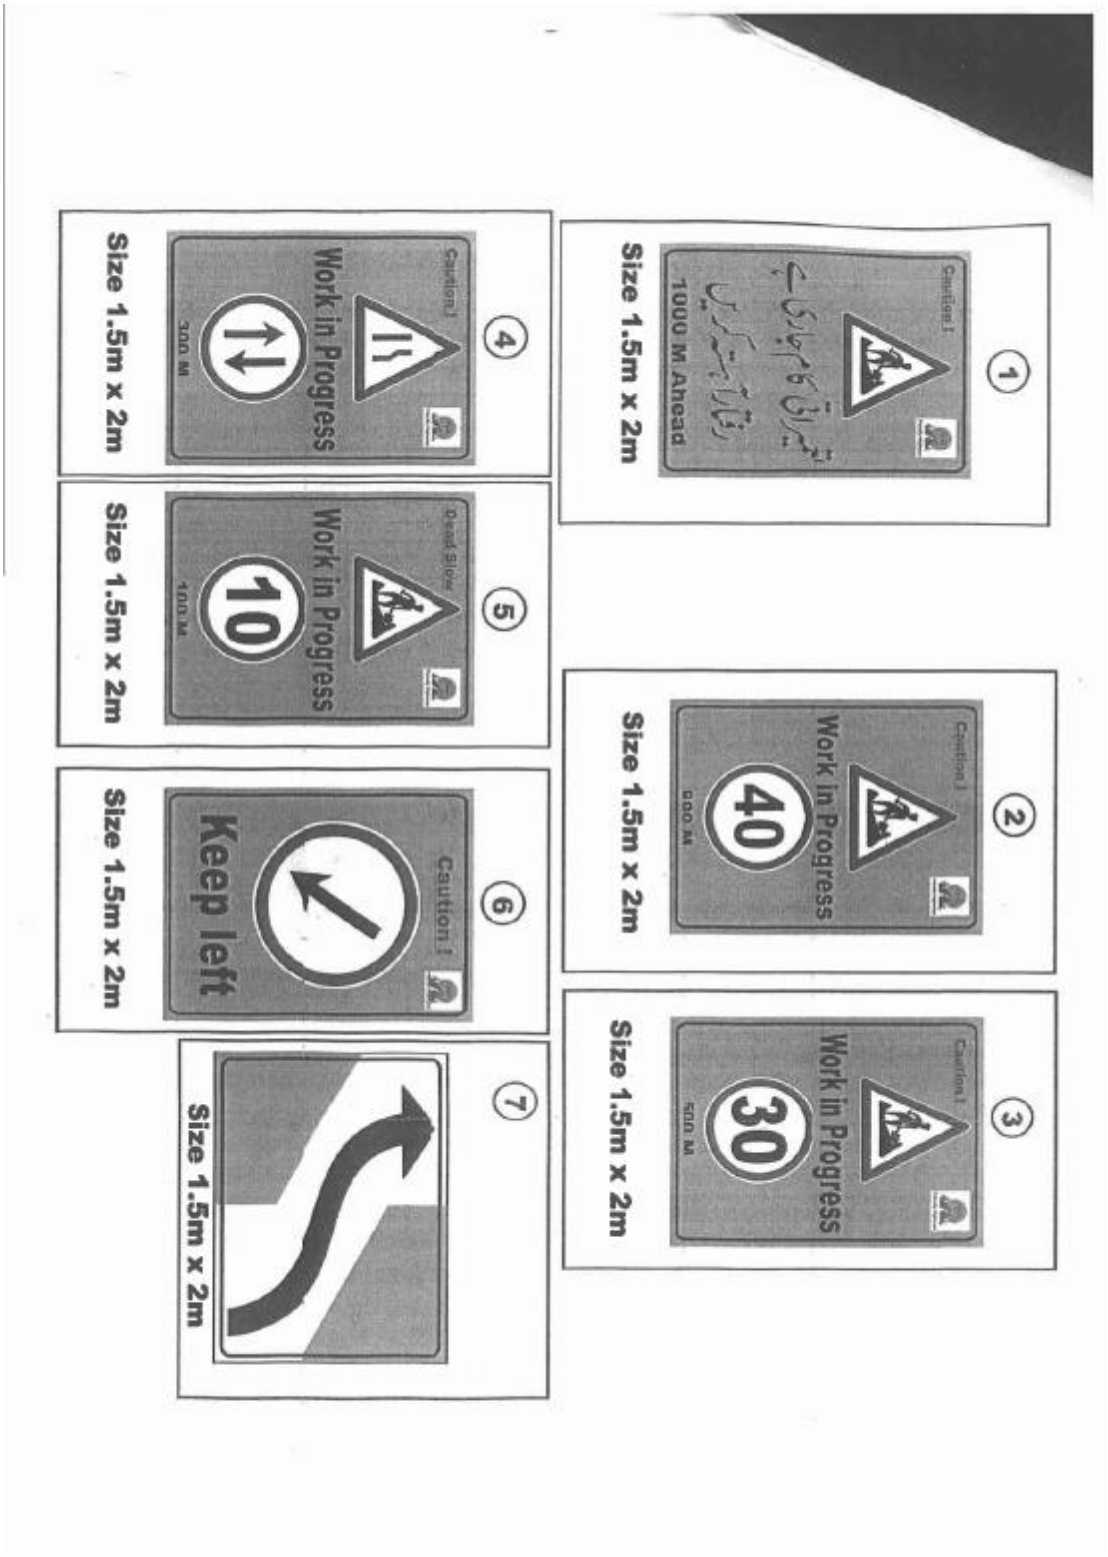
1
Caution !
تعمیراتی کام جاری ہے
رفتار آہستہ کریں
1000 M Ahead
Size 1.5m x 2m
2
Caution !
Work in Progress
40
800 M
Size 1.5m x 2m
3
Caution !
Work in Progress
30
500 M
Size 1.5m x 2m
4
Caution !
Work in Progress
300 M
Size 1.5m x 2m
5
Dead Slow
Work in Progress
10
100 M
Size 1.5m x 2m
6
Caution !
Keep left
Size 1.5m x 2m
7
Size 1.5m x 2m